

The Contractor shall verify and be responsible for all dimensions. DO NOT scale the drawing - any errors or omissions shall be reported to Startec without delay. The Copyrights to all designs and drawings are the property of Startec. Reproduction or use for any purpose other than that authorized by Startec is forbidden.

L'Entrepreneur devra veiller toutes les dimensions et en assumer la responsabilité. NEPAS se servira des présents desins pour privilégier des mesures d'efficacité, signaler sans tolérer les erreurs et anomalies de la société Starline. Les droits d'auteur ou l'emplacement des desins et de la conception appartiennent à la société Starline. Toute reproduction ou utilisation des présents documents pour une raison autre que celle autorisée par la société Starline est strictement interdite.

<u>ARCHITECTURAL/ ARCHITECTURE:</u>	Stantec Architecture Ltd.
<u>CIVIL/ ENGINEERING:</u>	Stantec Consulting Ltd.

<u>LANDSCAPE/ AMENAGEMENT PAYSAGER:</u>	Stantec Consulting Ltd.
<u>STRUCTURAL/ CHARPENTE:</u>	Stantec Consulting Ltd.

ELECTRIC/ ELECTRICIAN	Stantec Consulting Ltd.
SECURITY/ SECURITY	Stantec Consulting Ltd.
MECHANICAL/ MECHANICAL	Stantec Consulting Ltd.

<u>MECHANICAL</u>	
<u>ENERGY AND SUSTAINABILITY/</u>	Stanlec Consulting Ltd.
<u>ENERGY EFFICIENCY</u>	
<u>RISK PROTECTION/</u>	Code Consultant Inc.
<u>SECURITY</u>	

PROTECTOR INC. ENGINEER
CORE CONSULTANT/
EXPERT-CONSULTING
APPLICATION OF CODES:
LEED AP:

RJ Bartlett Engineering Ltd.
Integral Group

legenda | legende :

Note: 

POMERLEAU

[illegible]

Seal | Sceaux

Seol | Seouk

100% of the respondents in the study were female, and 90% were aged 18 years or older. The majority of the respondents were employed (80%), and 70% were married. The majority of the respondents were from the United States (60%), and 50% were from the United Kingdom. The majority of the respondents were from the United States (60%), and 50% were from the United Kingdom.

1998, 1999, 2000,26

100% of the respondents in the study were female, and 90% were aged 18 years or older. The majority of the respondents were employed (80%), and 70% were married. The majority of the respondents were from the United States (60%), and 50% were from the United Kingdom. The majority of the respondents were from the United States (60%), and 50% were from the United Kingdom.

Client | Project | Project

IKEA PROPERTIES LIMITED

IKEA - QUÉBEC

RUE MENDEL & AVENUE BLAISE PASCAL,
 VILLE DE QUÉBEC - QUÉBEC CITY (QC)
 Title | Titre

DOOR TYPES - SECOND FLOOR

TABLEAU DES PORTES-DEUXIEME ETAGE

Project Projet	Scale Échelle
140015232	As indicated

Drawn Dessiné KA	Reviewed Vérifié NI
Drawn by: KA	Reviewed by: NI

Rev. | Rev. Drawing No. | Dessin No.
G
A11 02

ATT.02




BOOK TYPES LEGEND
1 : 50

Figure 1 shows a number line from 0 to 30. The line is divided into segments by tick marks. Above the line, the numbers 1 through 30 are written in circles. Below the line, the numbers 1 through 30 are written in circles. The line is divided into segments by tick marks. Above the line, the numbers 1 through 30 are written in circles. Below the line, the numbers 1 through 30 are written in circles.

GENERAL NOTES / NOTES GENERALES

- ALL EXTERIOR DOORS TO BE INSULATED
- GLAZING FOR EXTERNAL DOORS TO BE INSULATING GLASS (DOUBLE GLAZING)
- GLAZING FOR VISION PANELS TO BE FIRE-RATED GLASS FOR FIRE RATED DOORS
- FOLLOW NEAREST STANDARD DOOR SIZES IN INCHES, DOOR SIZES ARE ROUNDED TO THE NEAREST 5 MM AS FOLLOWS:
 3'0" X 7'0" ROUNDED TO 915 X 2135 MM
 6'0" X 7'0" ROUNDED TO 1830 X 2135 MM
 6'4" X 7'0" ROUNDED TO 1930 X 2135 MM
- REFER TO SPECIFICATIONS FOR HARDWARE GROUPS

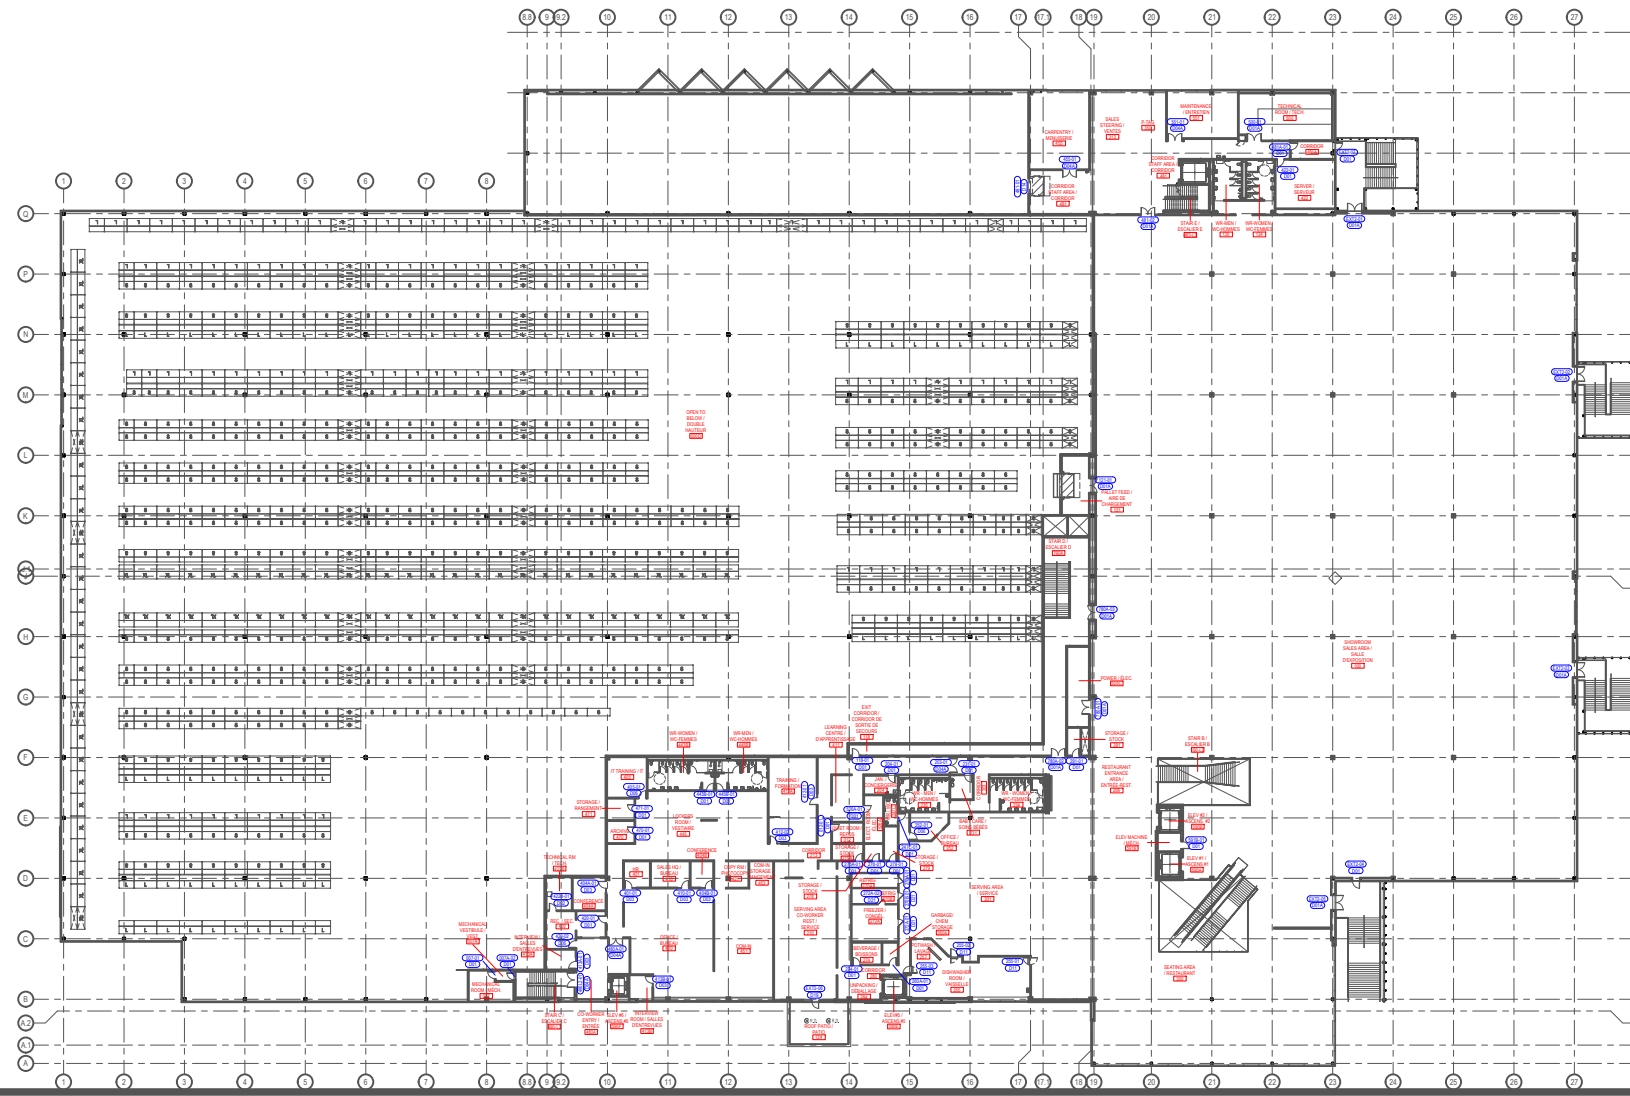

1 SECOND FLOOR PLAN